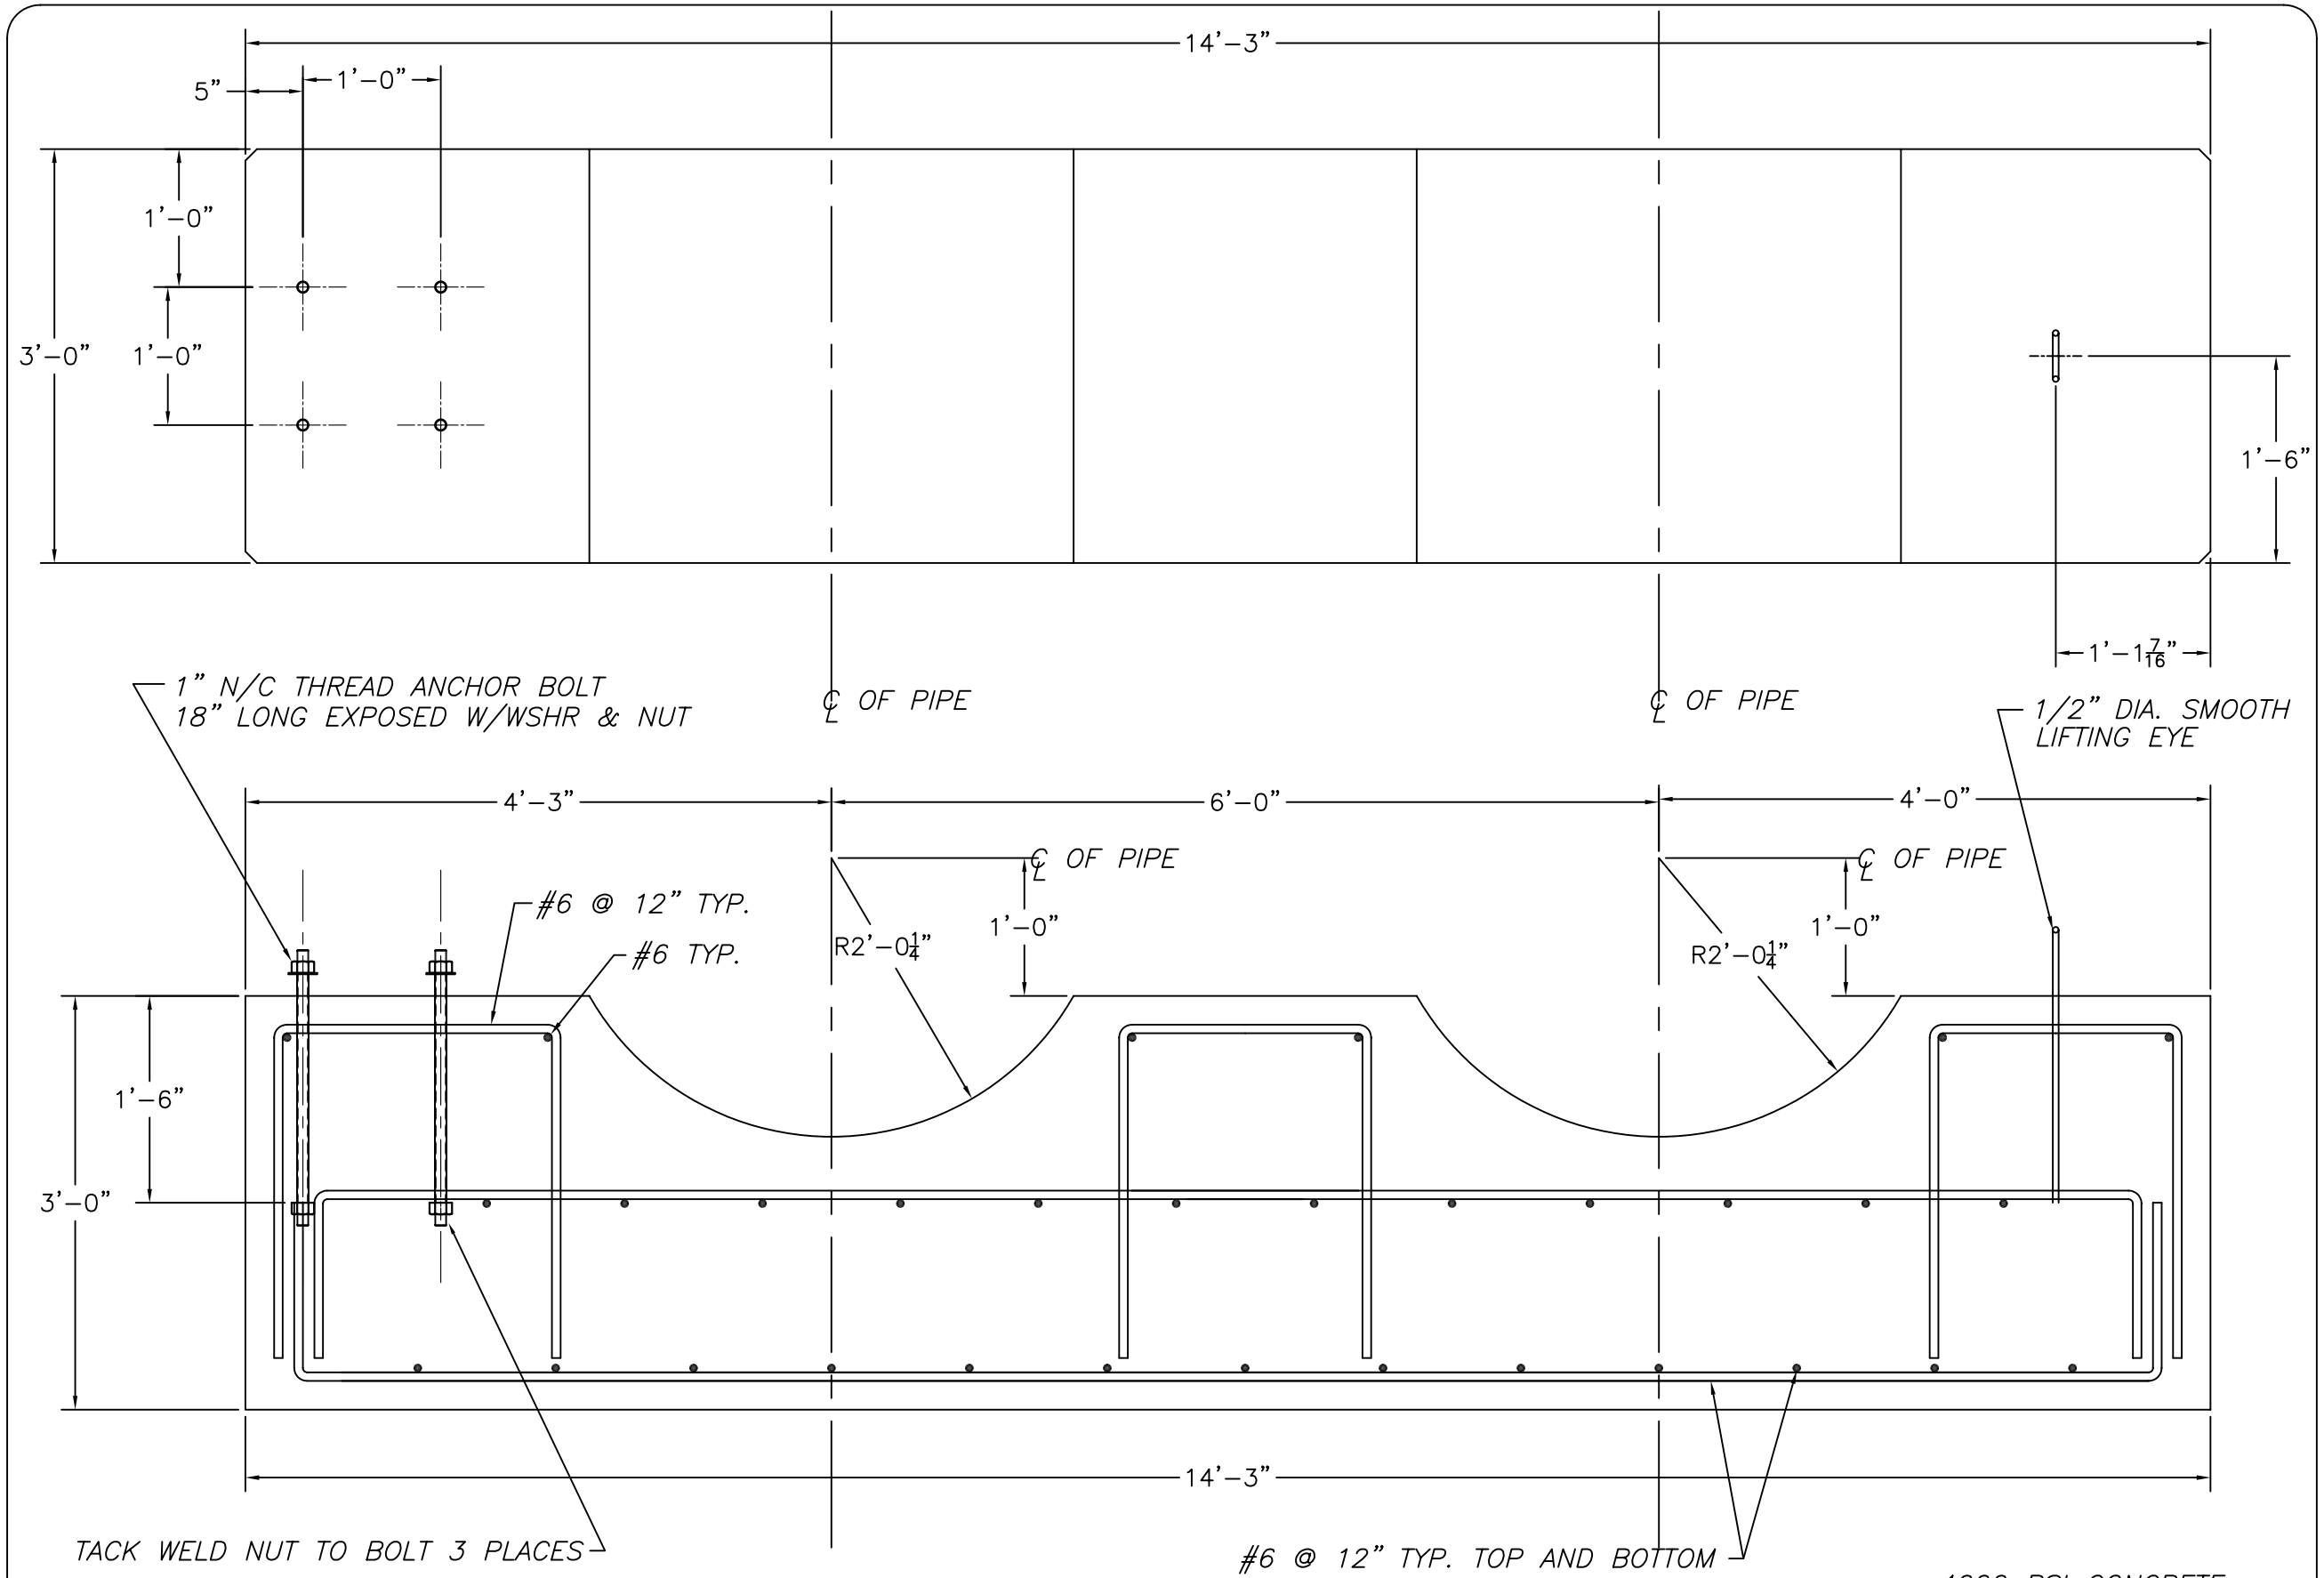

TYPE "1A" (SHOWN) AND "1B" (OPP)

4000 PSI CONCRETE
GRADE 60 REBAR

PC

OR EQUAL
PRECAST COMPANY